


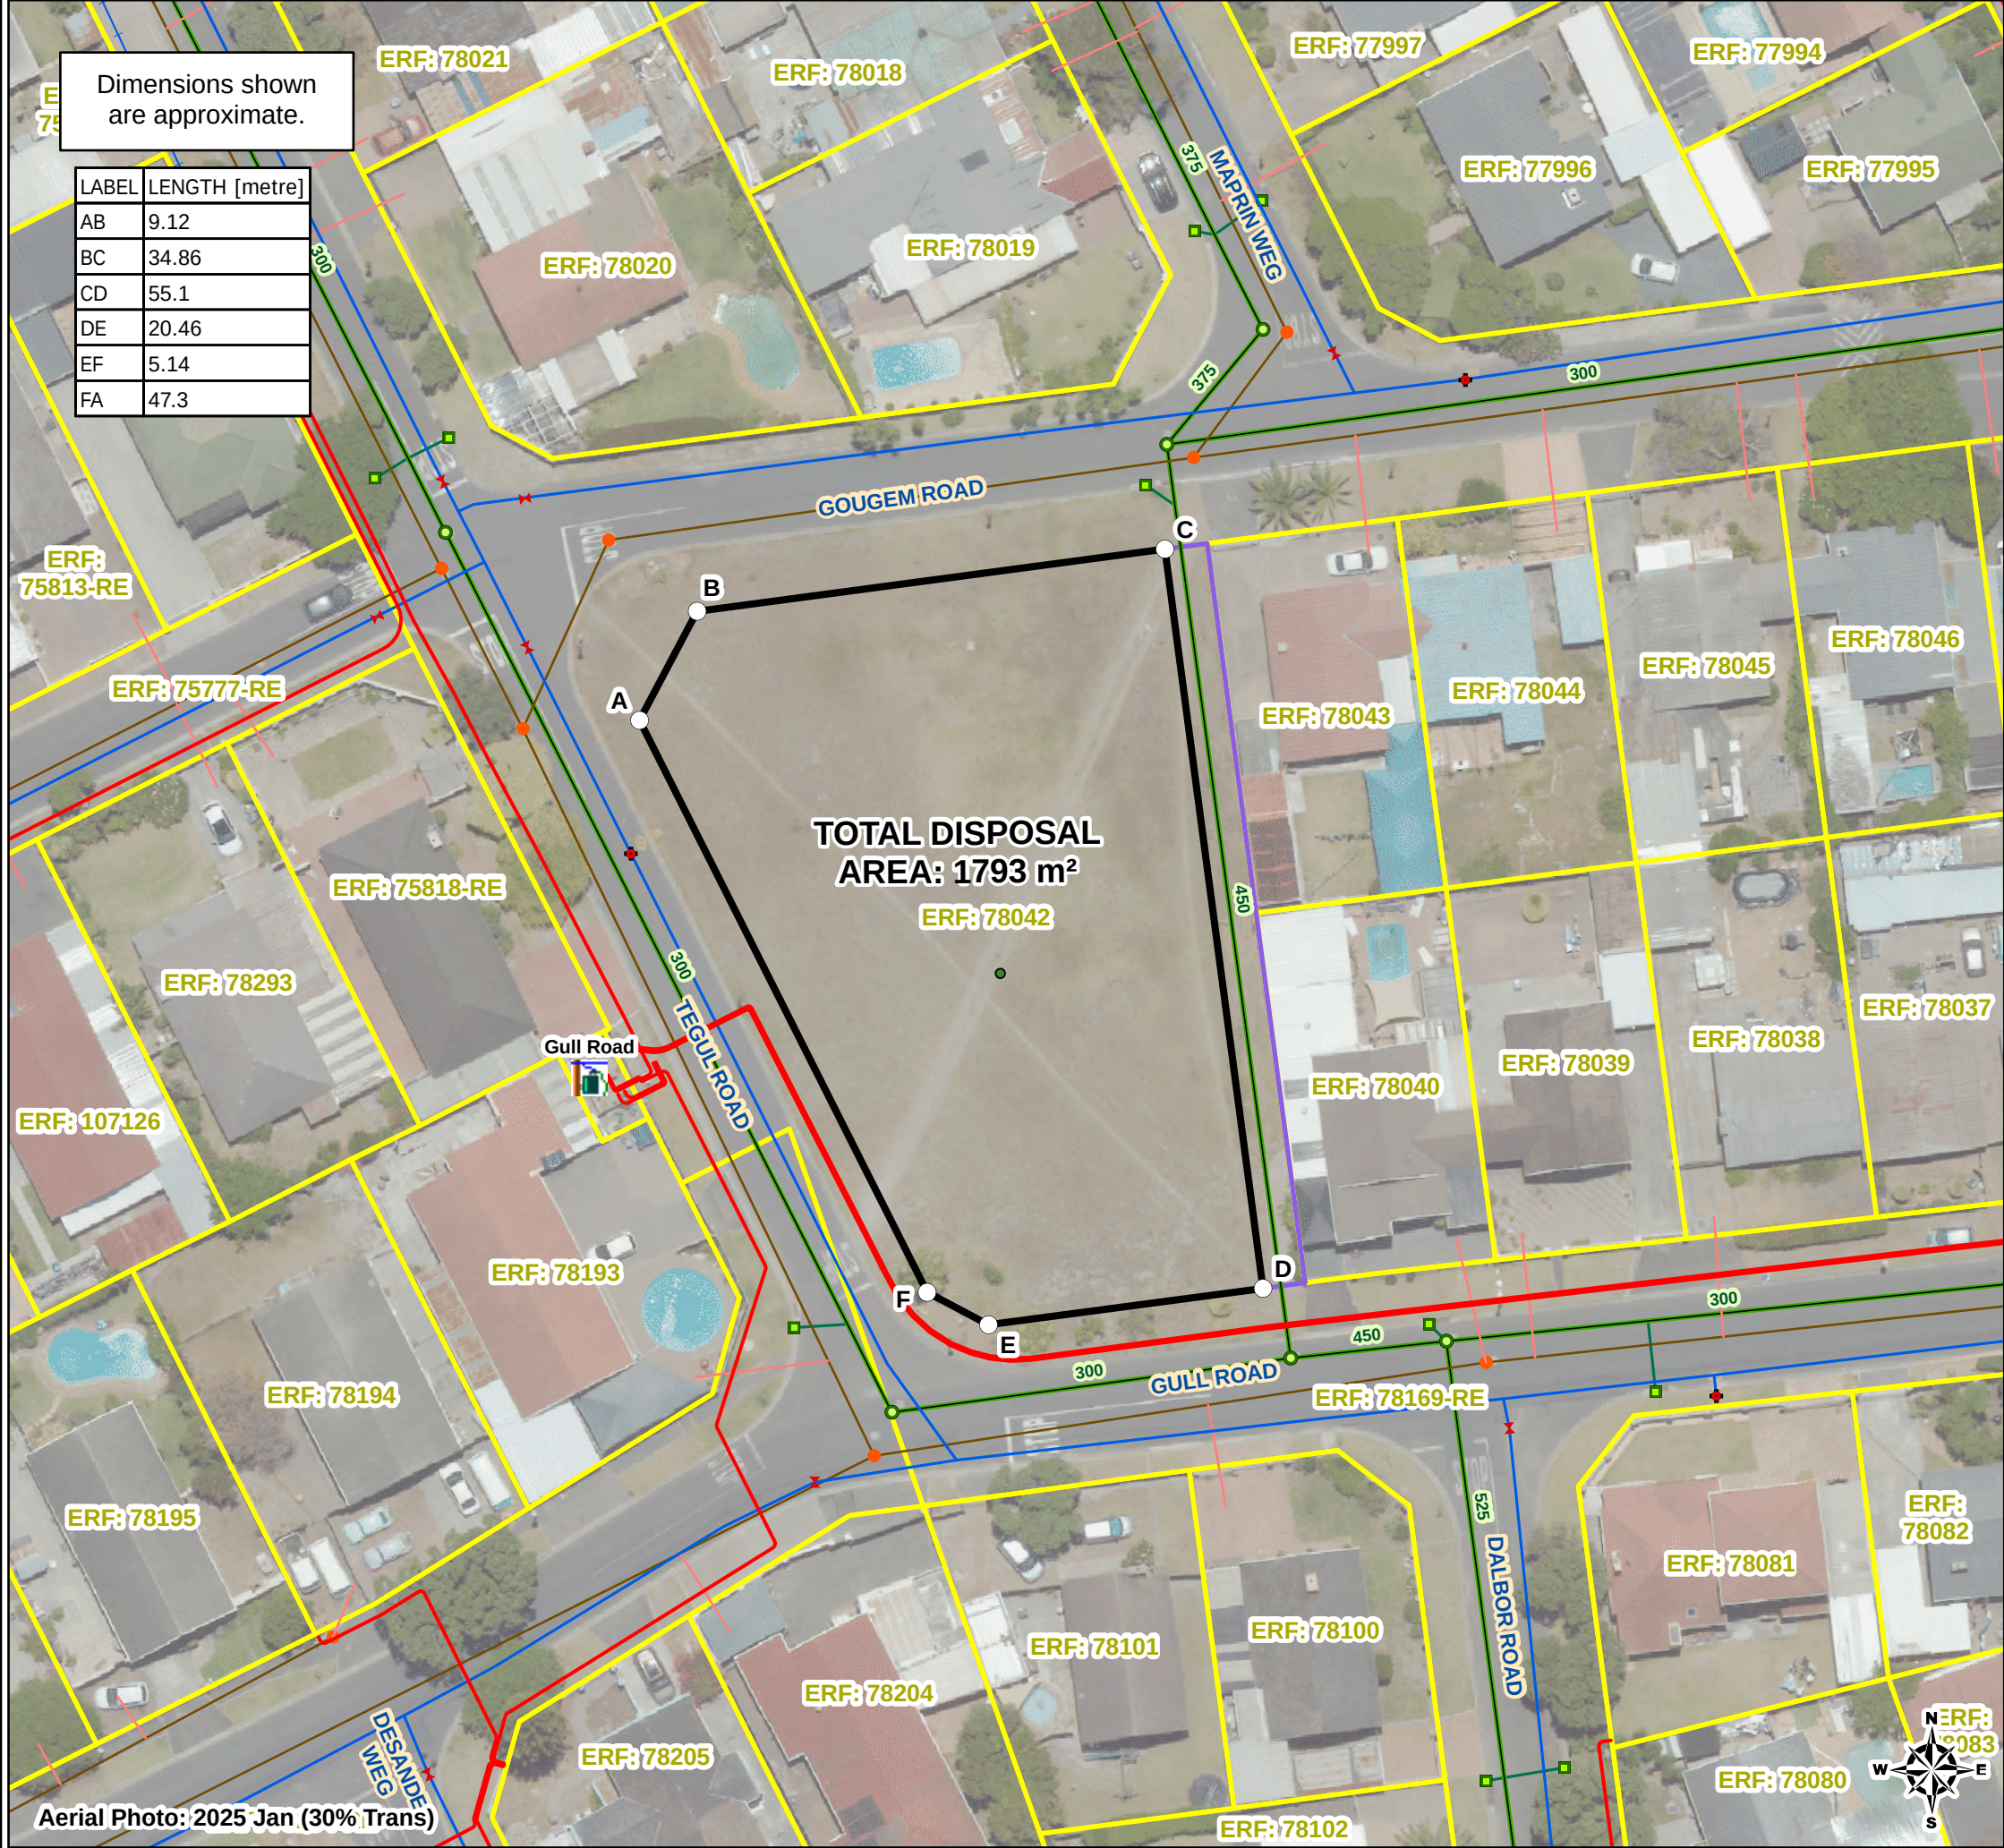

PROPERTY DISPOSAL

CAPE TOWN - ERF 78042

26 GULL ROAD, SOUTHFIELD

Overview

City of Cape Town Metropolitan
Ward 72
166999
Subcouncil 18

160767

1:7,870

Legend

Survey Title Points

- Surveyed
- DISPOSAL AREA
- Elec - Substations
- Elec - Overhead Lines
- Elec - Underground Cables
- ✚ Water - Hydrants Reticulation
- ✚ Water - Valves Reticulation

Water - Mains Reticulation

Sewer - Connection Line

Sewer - Manholes

Sewer - Mains Reticulation

Stormwater Junction

- STW - Manhole
- Catchpit

Stormwater Conduit

- STW - Pipe
- Culvert
- STW Connection
- SubSurface Drain
- Stormwater Sewer Link

Property

- Confirmed
- Registered
- Map Request

Notes:

- The figure **ABCDEF** represents registered **ERF 78042 CAPE TOWN**, **LAND PARCEL KEY 54704, ZONING SCHEME : Single Residential 1 : Conventional Housing** in extent of approximately **1793 m²**, owned by **City Of Cape Town**.
- Title Deed No. **T28314/1982**.
- The **Surveyor General Office** states the extent of **ERF 78042 CAPE TOWN** is **1794 m²**.

Ward Number: 72 , Subcouncil: 18

Scale: 1:500

Drawn By: **GIS & Survey Section, Property Transaction Department**
Date: **Wednesday, April 29, 2026**

CITY OF CAPE TOWN
ISIXEKO SASEKAPA
STAD KAAPSTAD

City Of Cape Town Metropolitan Municipality
Property Transactions Department
Civic Center
Cape Town
8001

Project Team: **Property Disposals Section, Property Transactions Department**
Email: **PropertyTransactions.Management@capetown.gov.za**

Plan Number: **LIS3658**

File Reference: **HO14/3/4/3/1997/00/78042**

Disclaimer

City of Cape Town accepts no responsibility for the accuracy or completeness of the data presented on this map and will not be held liable for damages, including loss of profits or consequential damages, arising out of the use of this information.

Please note this is an A3 map.
To view the map print out in scale it must be printed on an A3 page.