


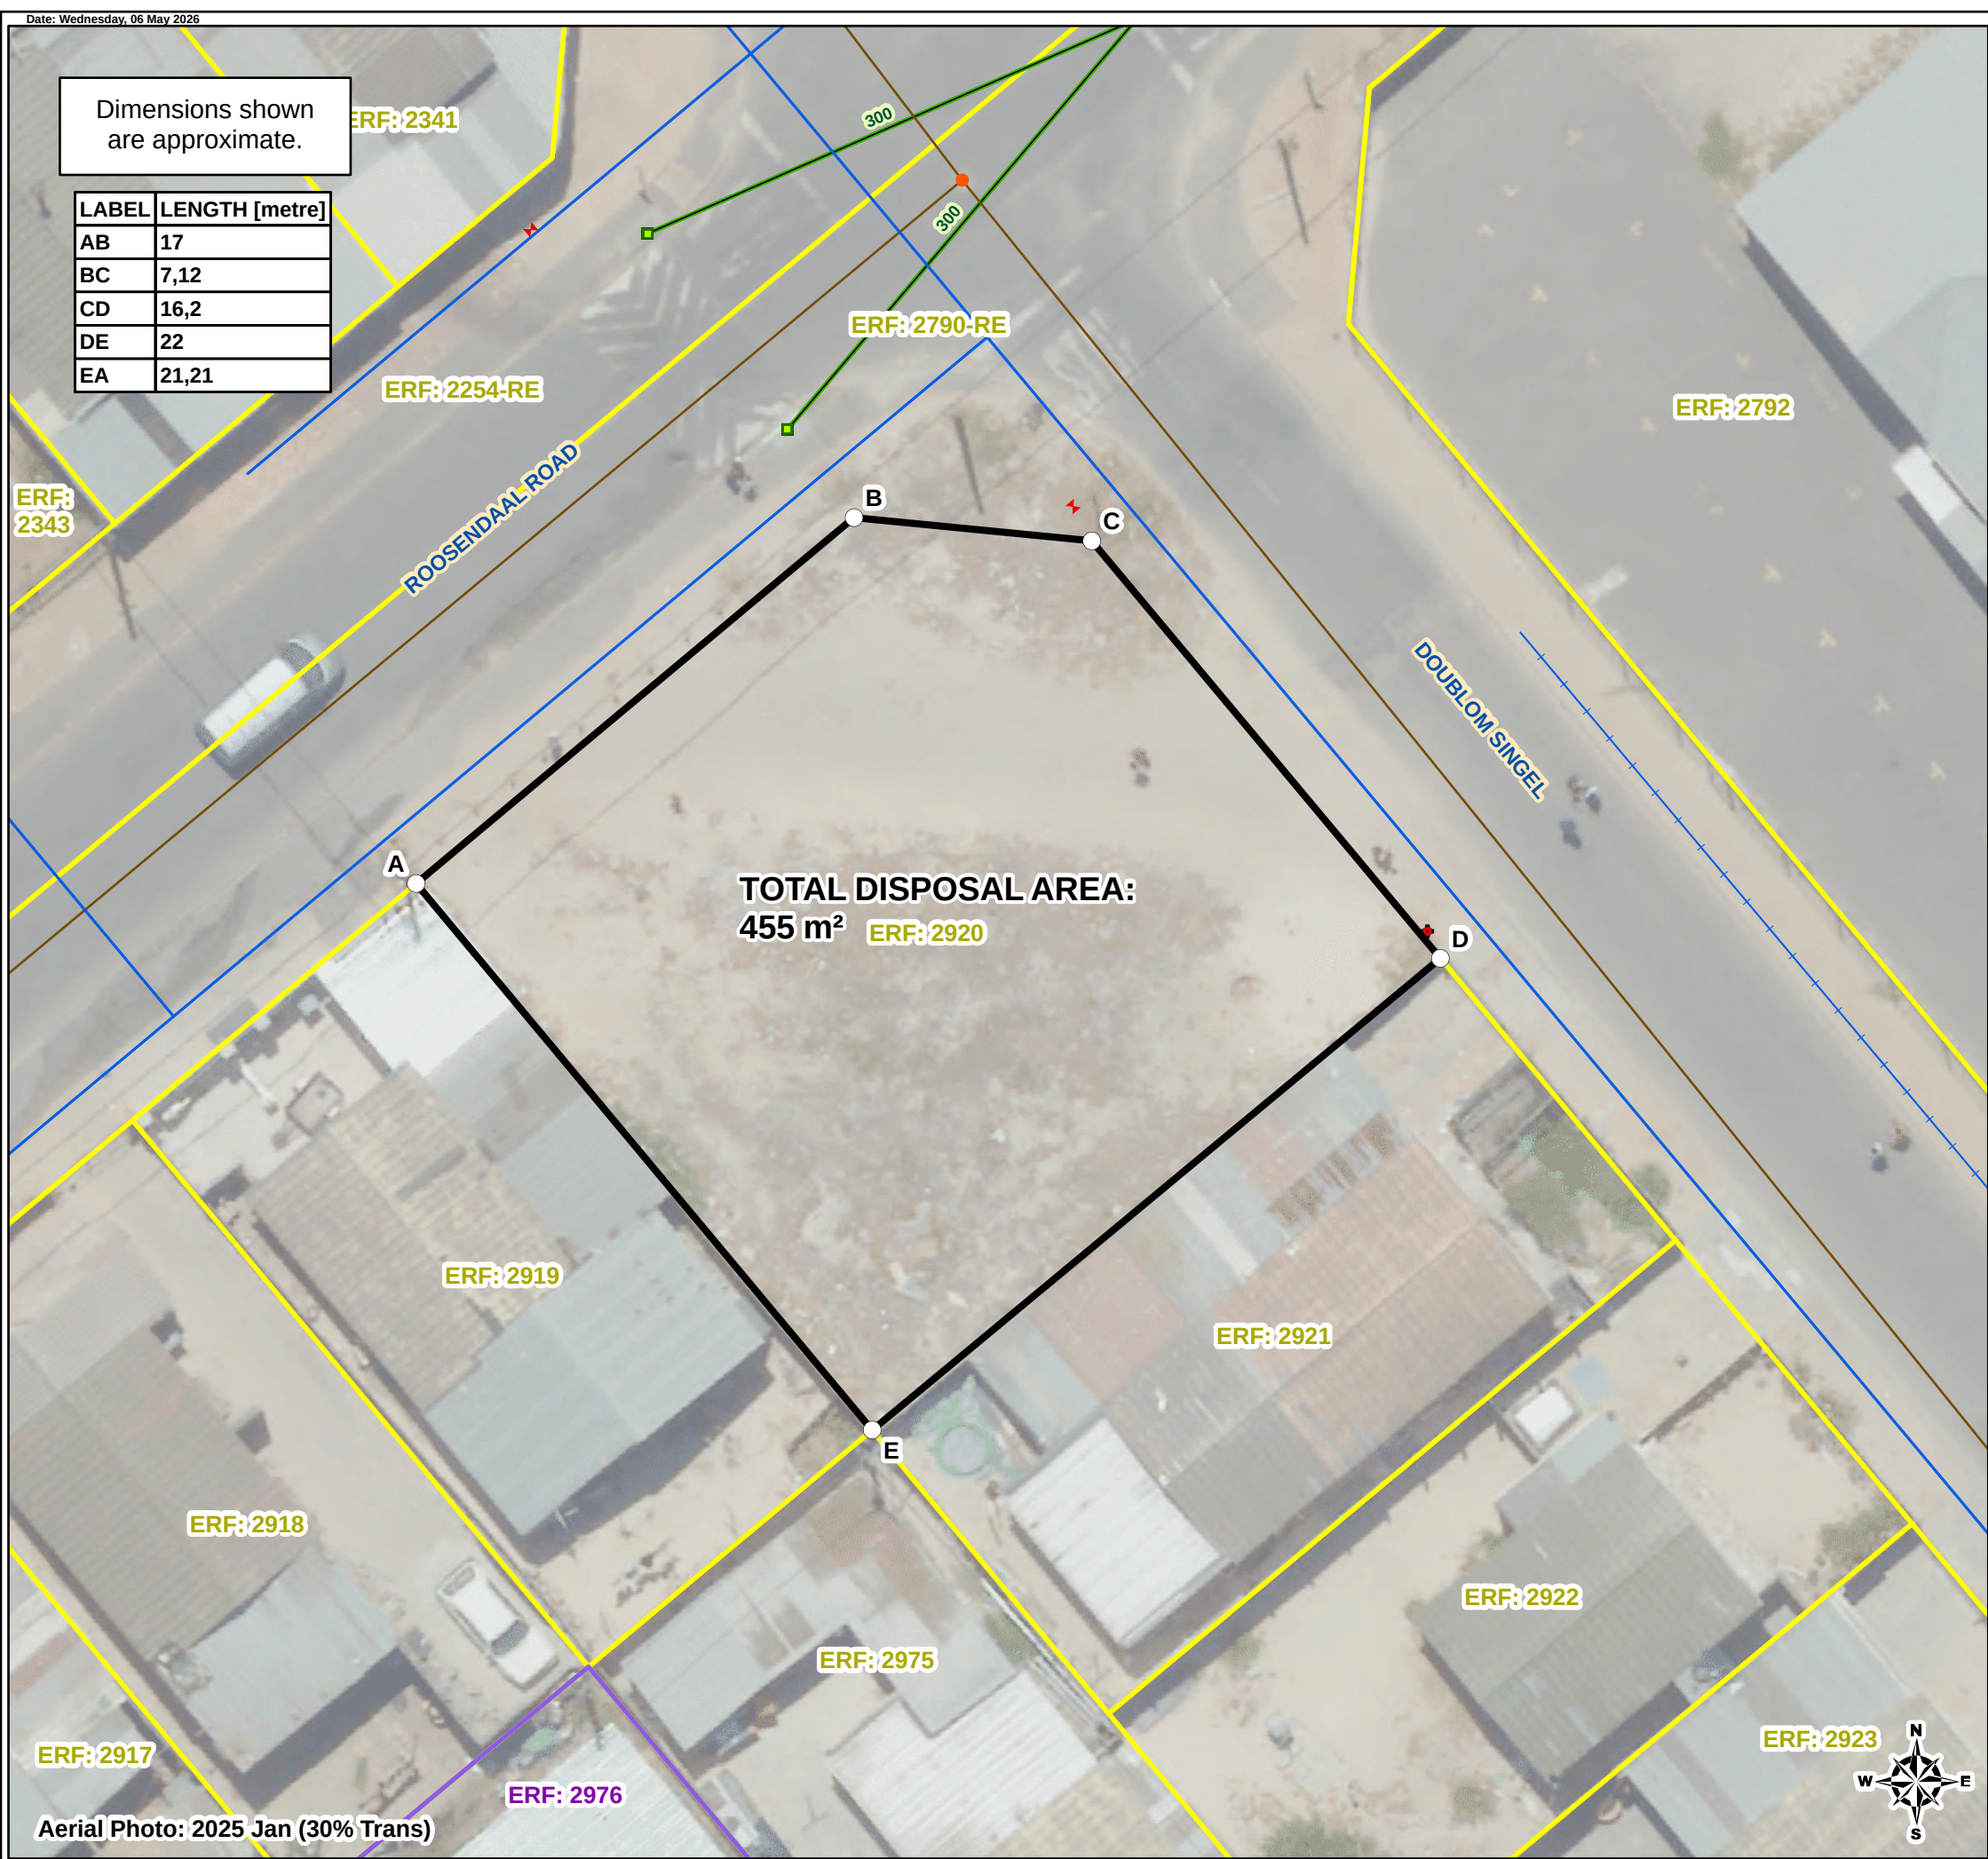

Project

Rev No: 0

PROPERTY DISPOSAL

DELFT - ERF 2920

86 ROOSENDAAL ROAD ROOSENDAL

Overview

City of Cape Town Metropolitan

2343 ROOSENDAL Ward 13 Subcouncil 5

2792

2801-RE

DOUBLING SINGEL

KALOSSIE

1:3 148

Survey Title Points

○ Surveyed

DISPOSAL AREA

Elec - Overhead Lines

Water - Hydrants Reticulation

Water - Valves Reticulation

Water - Mains Reticulation

Sewer - Manholes

Sewer - Mains Reticulation

Stormwater Junction

● STW - Manhole

■ Catchpit

Stormwater Conduit

STW - Pipe

Property

Confirmed

Registered

Notes:

1) The figure ABCDE represents registered ERF 2920 DELFT, LAND PARCEL KEY 687550, ZONING SCHEME : General Business 1 in extent of approximately 455 m² owned by City Of Cape Town.

2) Title Deed No. T 81078/2006.

3) Please note Surveyor General and Deeds Office state the extent for Erf 2920 Delft is 454 m².

4) Please note Eskom is the supplied authority for electricity within this area. Eskom electrical services are not shown on this map.

Ward Number: 13, Subcouncil: 5

Scale: 1:200

0 5 10 20

Meters

Drawn By: GIS & Survey Section, Property Transaction Department

Date: Wednesday, 06 May 2026

CITY OF CAPE TOWN

ISIXEKO SASEKAPA

STAD KAAPSTAD

City Of Cape Town Metropolitan Municipality

Property Transactions Department

Civic Center

Cape Town

8001

Project Team: Property Disposals Section, Property Transactions Department

Email: PropertyTransactions.Management@capetown.gov.za

Plan Number: LIS3674

File Reference: HO14/3/4/3/1987/89/2920

Disclaimer

City of Cape Town accepts no responsibility for the accuracy or completeness of the data presented on this map and will not be held liable for damages, including loss of profits or consequential damages, arising out of the use of this information.

Please note this is an A3 map.
To view the map print out in scale it must be printed on an A3 page.