


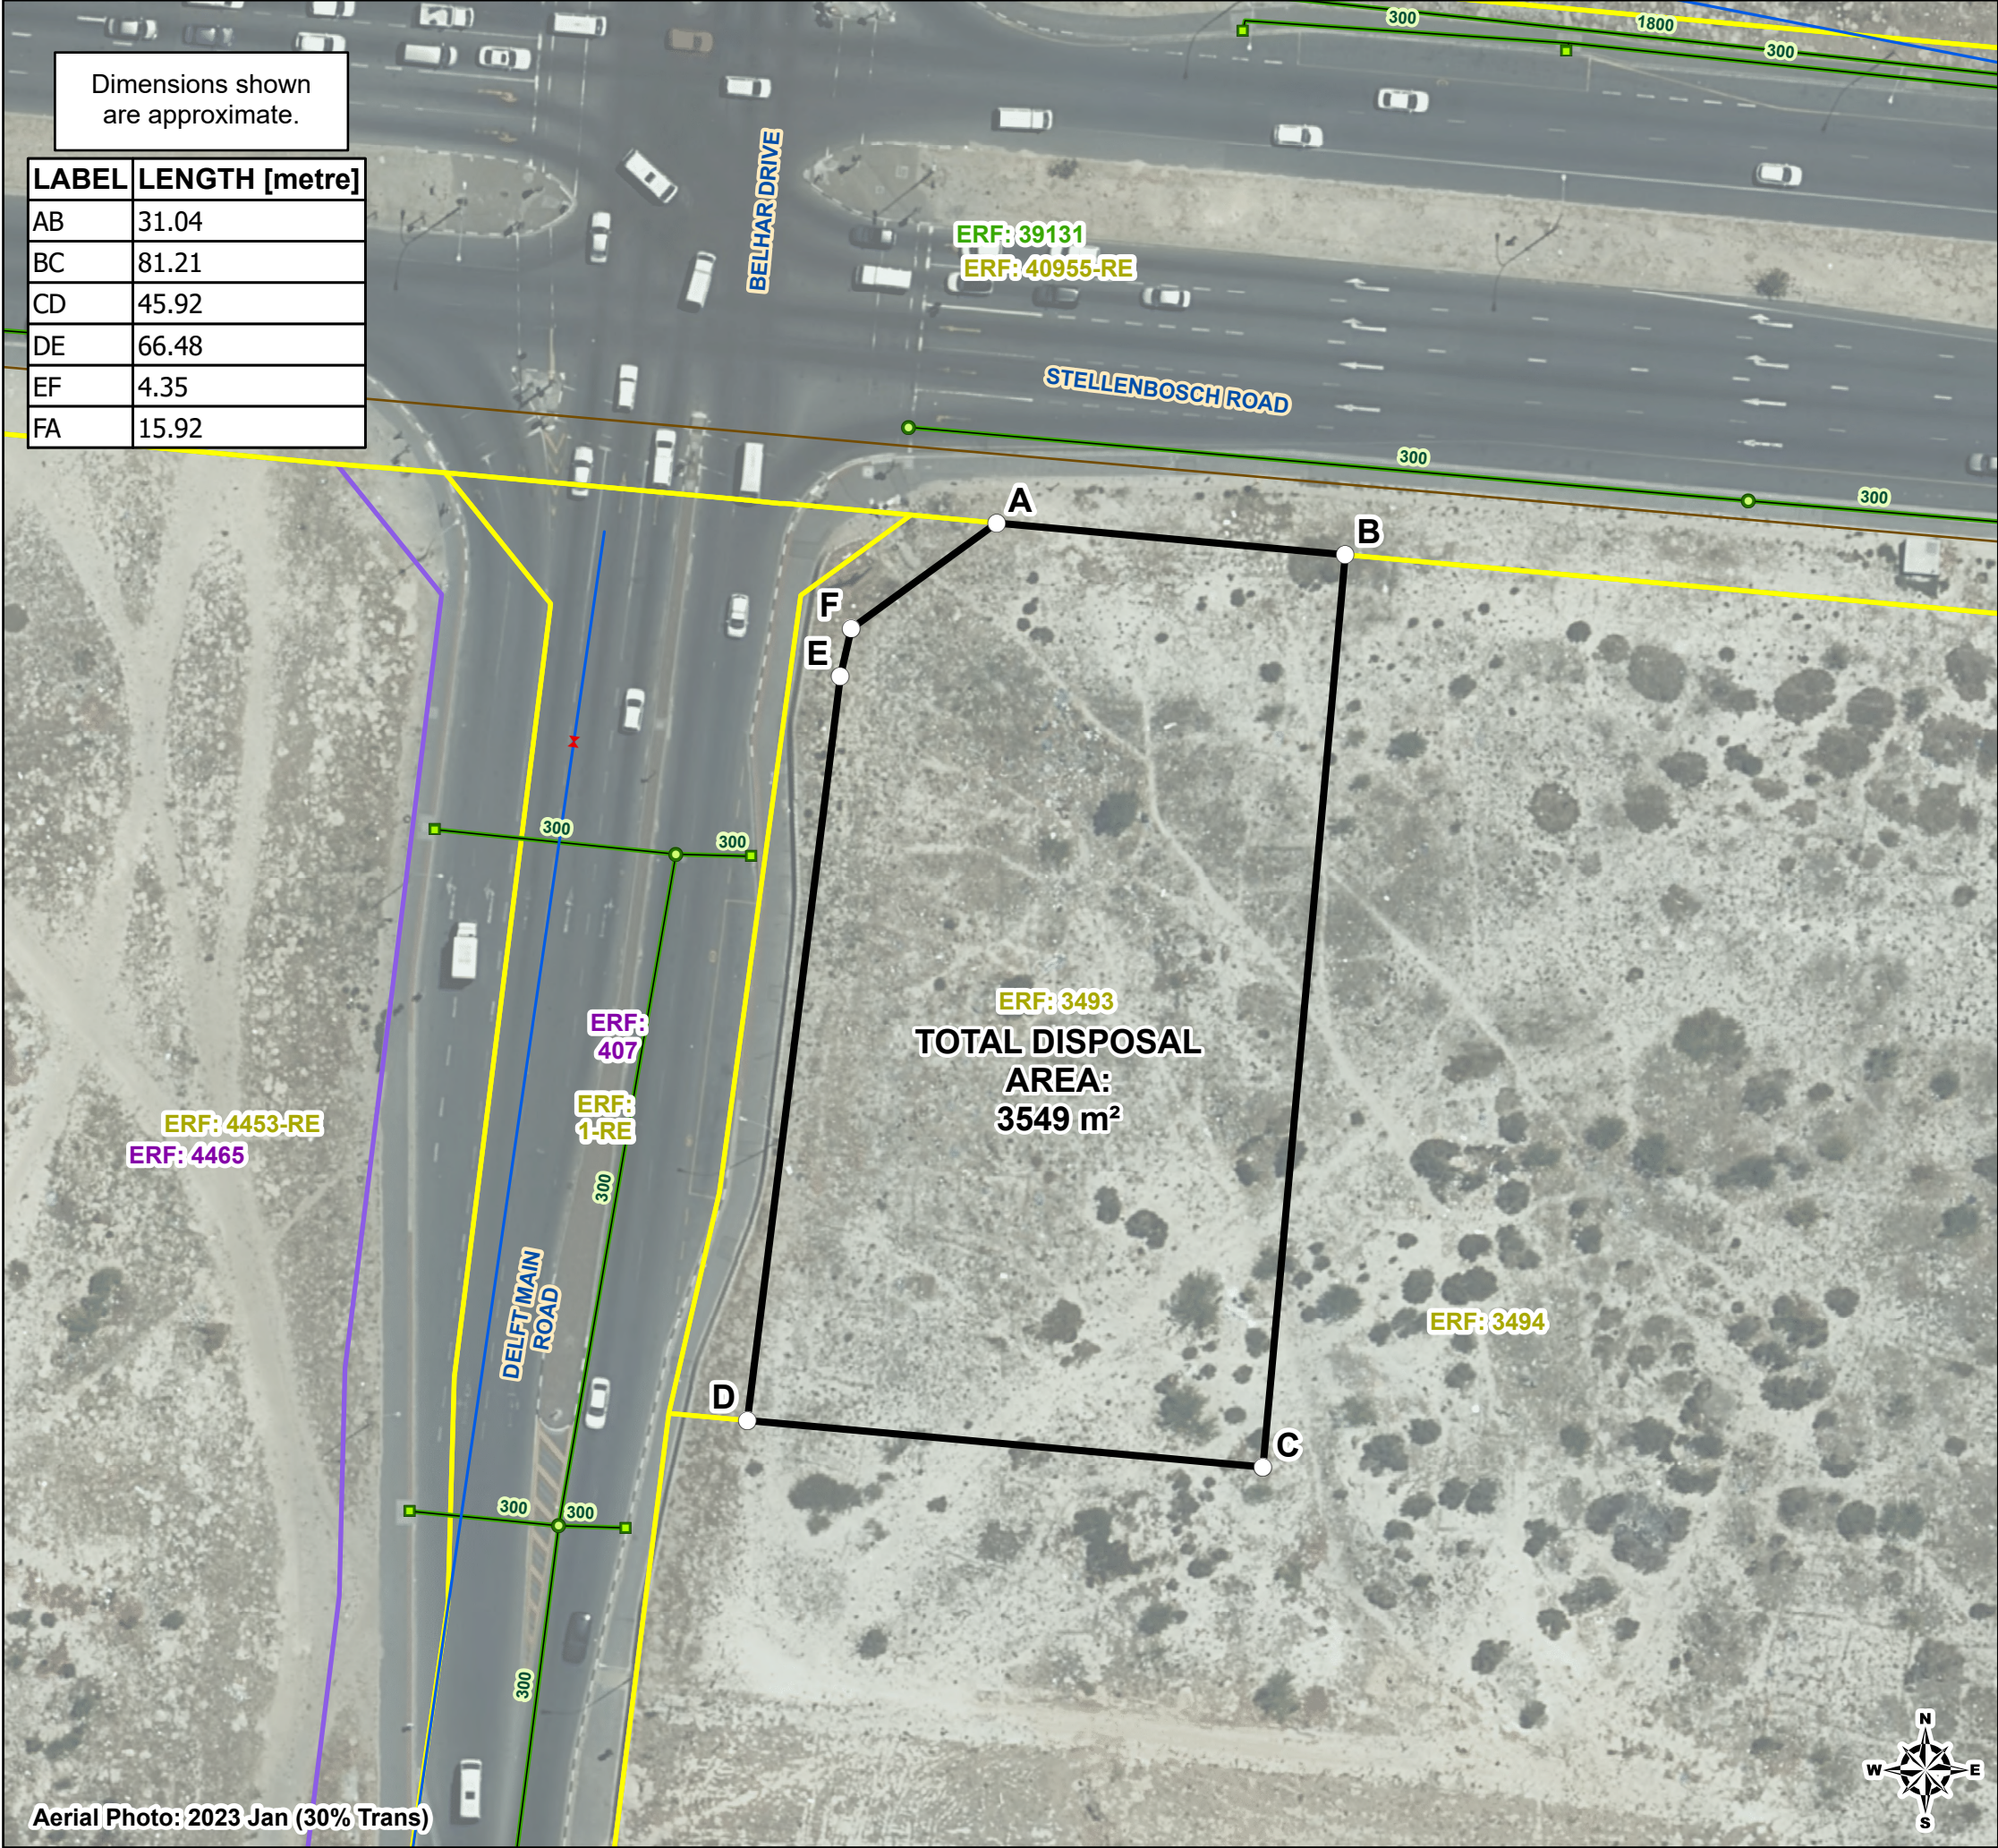

PROPERTY DISPOSAL

DELFT - ERF 3493

1 DELFT MAIN ROAD ROOSENDAL

Overview

DE MIST
City of Cape Town
Metropolitan

ERF: 39131
Ward 12

STELLENBOSCH
39131

THE HAGUE
446

STELLENBOSCH
3494

DELT MAIN
3494

Ward 13
ROOSENDAL

Subcouncil 5

1:9 444

Legend

Survey Title Points

- Surveyed

DISPOSAL AREA

- ▬ Water - Valves Reticulation
- ▬ Water - Mains Reticulation
- ▬ Sewer - Mains Reticulation

Stormwater Junction

- STW - Manhole

- Catchpit

Stormwater Conduit

- ▬ STW - Pipe

Property

- ▬ Confirmed
- ▬ SG Approved
- ▬ Registered

Notes:

1) The figure ABCDEF represents registered ERF 3493 DELFT, LAND PARCEL KEY 688173, ZONING SCHEME Limited Use Zone in extent of approximately 3549 m² owned by City Of Cape Town.

2) Title Deed No. T 81077/2006 and T 81078/2006.

3) **Please Note** the Surveyor General and Deed office states Erf 3493 Delft's extent is 3550 m².

Ward Number: 13, Subcouncil: 5

Scale: 1:600

0 5 10 20 30 40 50 60 Meters

Drawn By: MISHKAAH JATTIEM
Email: Mishkaah.Jattiem@capetown.gov.za

Telephone: +27 (0) 21 400 2948
Date: Wednesday, 04 October 2023

CITY OF CAPE TOWN
ISIXEKO SASEKAPA
STAD KAAPSTAD

City Of Cape Town Metropolitan Municipality
Property Management: GIS and Surveys
Civic Center
Cape Town
8001

Tel: +27 (0) 21 400 2226
Email: mashudu.mudau@capetown.gov.za

Project Manager: Ilse September
Email: IlseChanell.September@capetown.gov.za

Plan Number: LIS3099

File Reference: NONE

Disclaimer

City of Cape Town accepts no responsibility for the accuracy or completeness of the data presented on this map and will not be held liable for damages, including loss of profits or consequential damages, arising out of the use of this information.